FilmL.A., Inc.
6255 W Sunset Blvd, 12th Floor
Hollywood, CA 90028
t: (213)977-8600 - f: (213)977-8601
www.filmla.com

Summary Information

Permit No: F00137047 **Type of Permit:** FILMING **Release Date:** 04/23/2018

Production Company BUTE, LLC

Insured Company Name BUTE, LLC
Contact Phone No. 1 323-823-0925
Contact Phone No. 2
Fax
Address 13337 BEACH AVE, UNIT 102
MARINA DEL REY, California 90292

Production Title D&B

Type of Production Industrial Video

Producer Melissa Larsen

Director Jessica Luciano

1st AD n a

Production Manager Nic Neary

FilmL.A. Coordinator Hans Groszkruger

Location Manager Nic Neary
Primary Phone Mobile - 330-858-0323
Secondary Phone

Location Assistant N/A N/A
Primary Phone Mobile - 000-000-00000
Secondary Phone

Fees

Notification Charge	$164.00
FILMLA NON-REFUNDABLE FILM APPLICATION FEE	$660.00
LA CITY LANE AND STREET CLOSURE FEE	$312.00
LA CITY FIRE SAFETY OFFICER	$850.00
LA CITY FIRE DEPARTMENT SPOT CHECK SURCHARGE	$85.00

Total Permit Fee $2,071.00

Number of Locations 1

NOT A PERMIT

FilmL.A., Inc.
6255 W Sunset Blvd, 12th Floor
Hollywood, CA 90028
t: (213)977-8600 - f: (213)977-8601
www.filmla.com

Summary Information — Location

Permit Number	F00137047	**Location Manager**	Nic Neary
Production Company	BUTE, LLC	Primary Phone	Mobile - 330-858-0323
Insured Company	BUTE, LLC	Secondary Phone	
Production Title	D&B		

Location Address 6081 Center Dr, Los Angeles, CA, 90045

Location Type Mall

Film Dates 4/24/2018 - 4/24/2018 06:00 - 20:00 1 day

Open or Closed to the Public Open

Generic Conditions
Must Maintain 5' Clearance on Sidewalks/Walkways
No cast or crew parking on area streets
No interference with vehicular or pedestrian traffic
Number of uniformed officers listed on the permit is a minimum requirement. Permittee remains responsible for deploying a sufficient number of uniformed officers to provide traffic and crowd control to ensure the safety of the film crew and the public.
Traffic control must be done in accordance w/MUTCD
Traffic Officers Required
Uniformed officers shall have a copy of the film permit in their possession and are required to confirm that all traffic control signage devices are in place.

Please see attached documents
Center Dr btwn Prominade Plaza going north 300' ES curb - Besveca (4-24-18).pdf
Besveca AA.pdf

Equipment on Location

Type	Quantity
5 Ton Truck	1
Cast/Crew vehicles	30
Cube Trucks	2
Generator	1

Personnel on Location

Type	Quantity
Cast	6
Crew	35
LA City UFSO assigned	42585
Off-Duty/Retired LAPD Officer(s)	1

Filming Activities Atmospheric Smoke Effects; Equipment on property; Interior Dialogue; Interior models against scenery; Filming inside Dave & Buster's; The Filming area will be closed off to the public inside the restaurant; The Mall is open from 11am - 12am;

Jurisdiction
Political: Los Angeles City - Council District 11
Police: Los Angeles Police Department
Fire: Los Angeles City

NOT A PERMIT

FilmL.A., Inc.
6255 W Sunset Blvd, 12th Floor
Hollywood, CA 90028
t: (213)977-8600 - f: (213)977-8601
www.filmla.com

Summary Information — Location

Permit Number F00137047
Production Company BUTE, LLC
Insured Company BUTE, LLC
Production Title D&B

Location Manager Nic Neary
Primary Phone Mobile - 330-858-0323
Secondary Phone

Thomas Guide **Page:** 672 **Grid:** H7

Approvals

FILML.A. CLOSURES	Adrian Fayad
LOS ANGELES CITY DEPARTMENT OF PUBLIC WORKS	Vanessa Martin
LOS ANGELES CITY POLICE DEPARTMENT	Melissa Hernandez
LOS ANGELES CITY FIRE DEPARTMENT - FILM UNIT	Vincent Owens

Coordinator Note UFSO IS REQUIRED 1100-2000 ON 4/24

Parking

Base Camp
Location Type : Filming Location

Crew Parking
Location Type : Filming Location

Parking Notes
private property at location

Lane / Full Closure CURB LANE : E/S CENTER DR, PROMENADE PLAZA GOING NORTH 300'FT

Approximate Footage 0 - 300

Date(s) 4/24/2018 to 4/24/2018 **Time(s)** 06:00 to 20:00

NOT A PERMIT

Permit #F00137047

Ⓢ TRAFFIC SIGNAL

● TRAFFIC CONE

TYPE I W/ SIGN

FLASHING ARROW SIGN (FAS)

ALL TRAFFIC CONTROL WILL BE INSTALLED TO MEET OR EXCEED THE MUTCD AND WATCH MINIMUM REQUIREMENTS

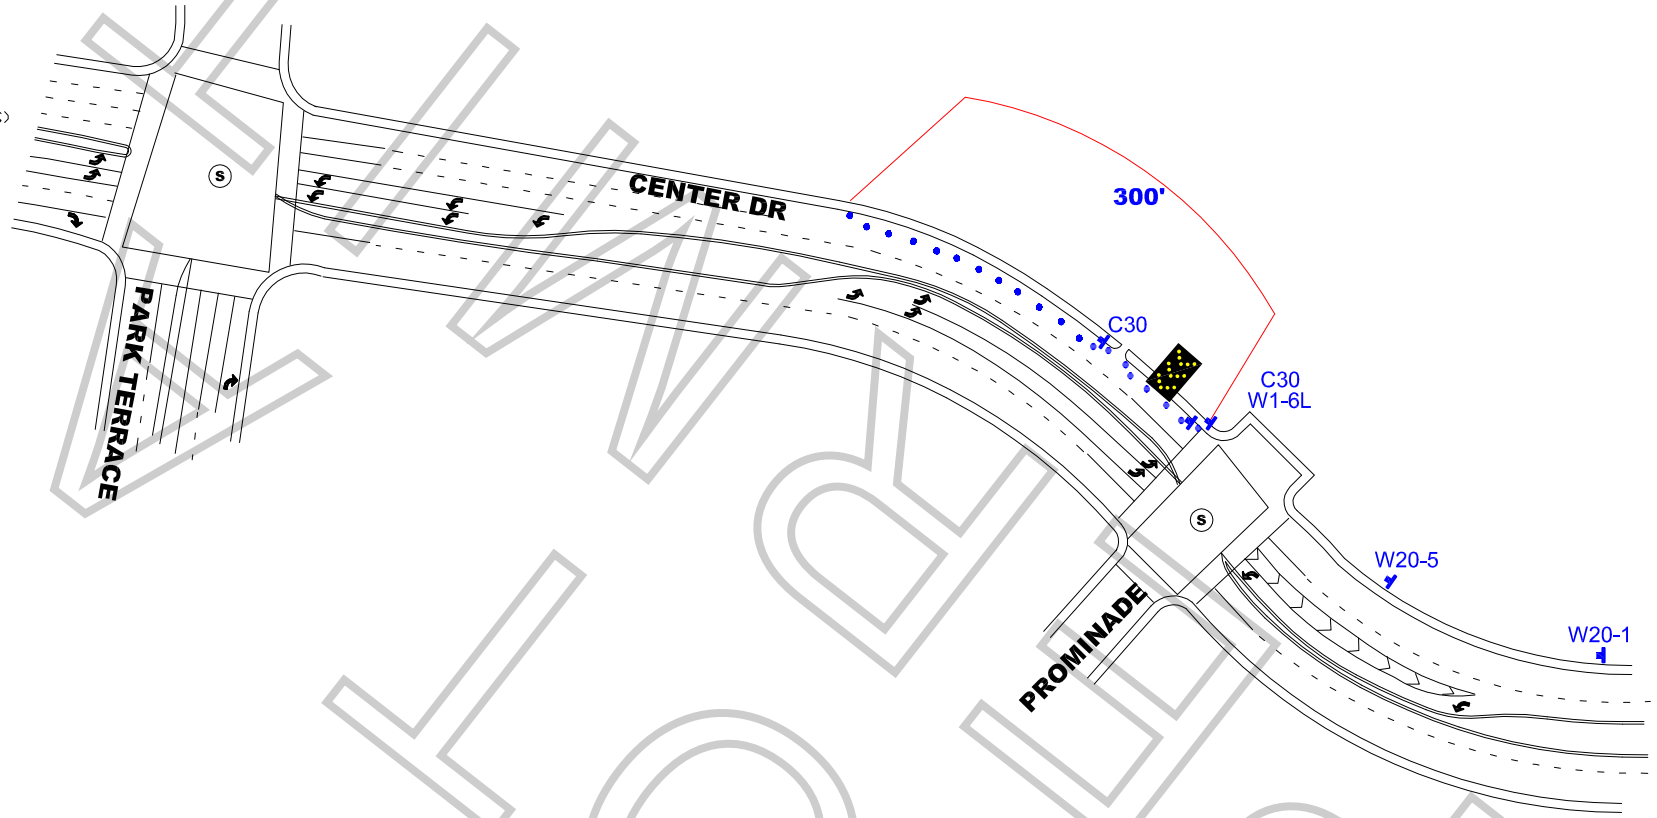

FLOW ZONE

WORK ZONE TRAFFIC CONTROL PLAN
GENERAL NOTES

1. DATE/TIME: 4-24-18 FROM 06:00 HOURS TO 20:00 HOURS.

2. ALL SIGNING, STRIPING, AND TRAFFIC CONTROL DEVICES SHALL CONFORM TO THE (CURRENT) STATE OF CALIFORNIA DEPARTMENT OF TRANSPORTATION (CALTRANS) STANDARD PLANS AND STANDARD SPECIFICATIONS, CALIFORNIA MUTCD, AND ANY ADDENDUMS THERETO, AND AS SHOWN ON THESE PLANS, SYMBOLS AND ABBREVIATIONS USED ARE SHOWN ON CALTRANS STANDARD PLANS.
3. THERE WILL BE NO INTERFERENCE WITH TRAFFIC SIGNALS OR CROSSWALKS.
4. CONES WILL BE 28" MINIMUM HEIGHT AND HAVE REFLECTORIZED SLEEVES FOR NIGHT WORK.
5. POLICE WILL DIRECT TRAFFIC IF NECESSARY.

TCP FOR:	BESVECA/BUTE: "DAVE & BUSTERS"
LOCATION:	CENTER DR FROM PROMINADE TO 300' NORTH CITY OF LOS ANGELES, CA
CONTACT:	NICHOLAS NEARY PH# 330-858-0323 RENE GARCIA OFFICE # 213-763-9000
	JCL TRAFFIC SERVICES (213) 622-9775 C31-CA Lic # 805357
DATE / REVISIONS	DRAFTER: MARIO MENJIVAR SCALE: N.T.S. FILM LA: HG

APPOINTMENT OF FILM THIS PRODUCTION SERVICES, INC. AS AUTHORIZED AGENT AND REPRESENTATIVE

I certify that I am a representative of Besveca/Bute (Name of "Principal" / Production Company) ("Principal") and am authorized to enter into binding contractual agreements on Principal's behalf provided Principal has pre-approved such agreements. I further certify that I am authorized by principal to appoint other representatives and agents for Principal and to give such representatives and agents authority to enter into and bind Principal to agreements relating to the issuance and compliance with location film (e.g. theatrical, television, commercial, and other motion picture filming) and still photographic permits, including the permits themselves and any riders to such permits. Acting on the behalf of Principal in my capacity as it's authorized representative, I appoint Film This Production Services, Inc. (a.k.a. Film This) and it's employees and agents ("Film This") as Principal's authorized representatives and agents to apply for and receive location film (e.g. theatrical, television, commercial, and other motion picture filming) and still photographic permits on behalf of Principal through the *FILML.A., INC.* for any city , county or other jurisdiction where *FILML.A., INC.* operates, in accordance with Principal's instructions, to negotiate, discuss, accept, modify, agree to bind the Principal to the terms and conditions of such permits (including any restrictions and/or community guidelines applicable to any such permit) and to execute such permits on behalf of Principal. Principal understands, acknowledges and agrees that it (and/or it's insurer) remains responsible for liable and all obligations imposed by or incidental to any permit or rider issued to Principal signed by an employee or agent of (including any coordinator, runner or messenger used by) Film This. Principal further agrees to comply with the terms and conditions of any such permits and hereby appoints Film This as an authorized representative to facilitate compliance with such terms and conditions following issuance of such permits and to enter into agreements for Principal with respect thereto. Any person, City, agency, entity or organization (including *FILML.A., INC.* and any city, county or other jurisdiction where *FILML.A., INC.* operates) may rely on this appointment and not need obtain any further authorization for any act described herein. An original or faxed copy of this appointment shall be sufficient and may be treated as an original for all purposes. The appointment may be revoked by Principal at anytime in writing delivered to *FILML.A., INC.*, but in any case shall expire one (1) year from the date of execution set forth below.

I declare under penalty of perjury under the laws of the State of California that I am authorized to appoint Film This as an agent for Principal and based on that authority I hereby appoint Film This as Principal's agent as set forth herein.

Dated January 11th, 2018 By _____
Representative's Signature

Besveca/Bute	13337 Beach ave suite 102
Name of "Principal" (Production Company)	Principal's Address
Dave Hebenstreit	Marina Del Rey, CA 90292
Print Princpal Representative's Name	City, State, Zip Code
Production Manager	310.717.9946
Representative's Title (i.e. UPM, Loc Mgr)	Principal's Telephone Number

NOT A PERMIT